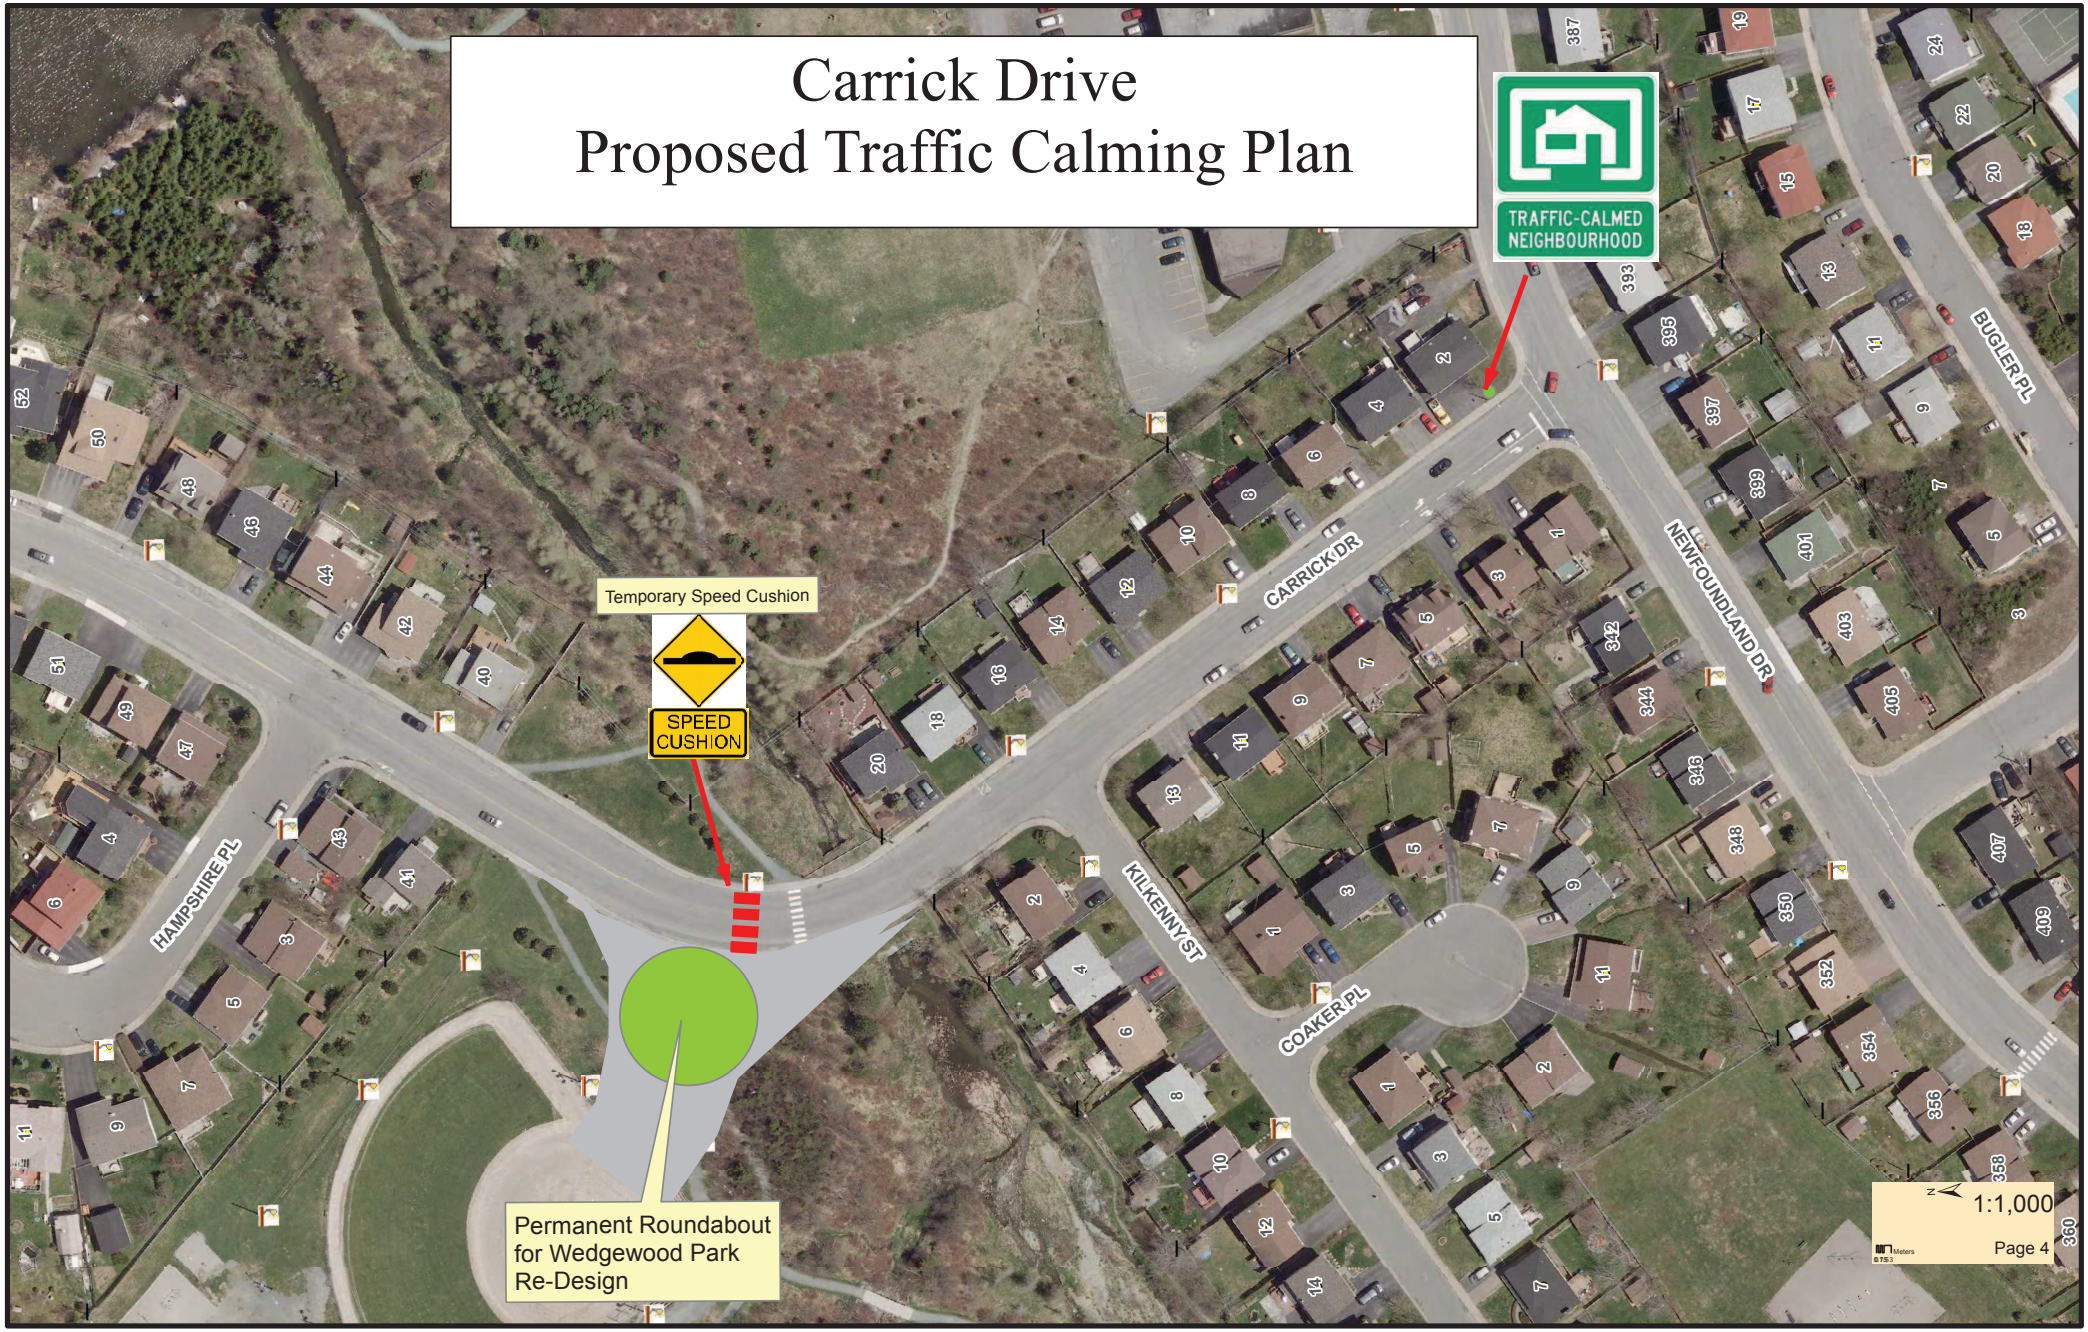
Carrick Drive
Proposed Traffic Calming Plan
TRAFFIC-CALMED NEIGHBOURHOOD
Temporary Speed Cushion
SPEED CUSHION
Permanent Roundabout for Wedgewood Park Re-Design
CARRICK DR
NEWFOUNDLAND DR
BUGLER PL
HAMPSHIRE PL
KILKENNY ST
COAKER PL
1:1,000
Page 4